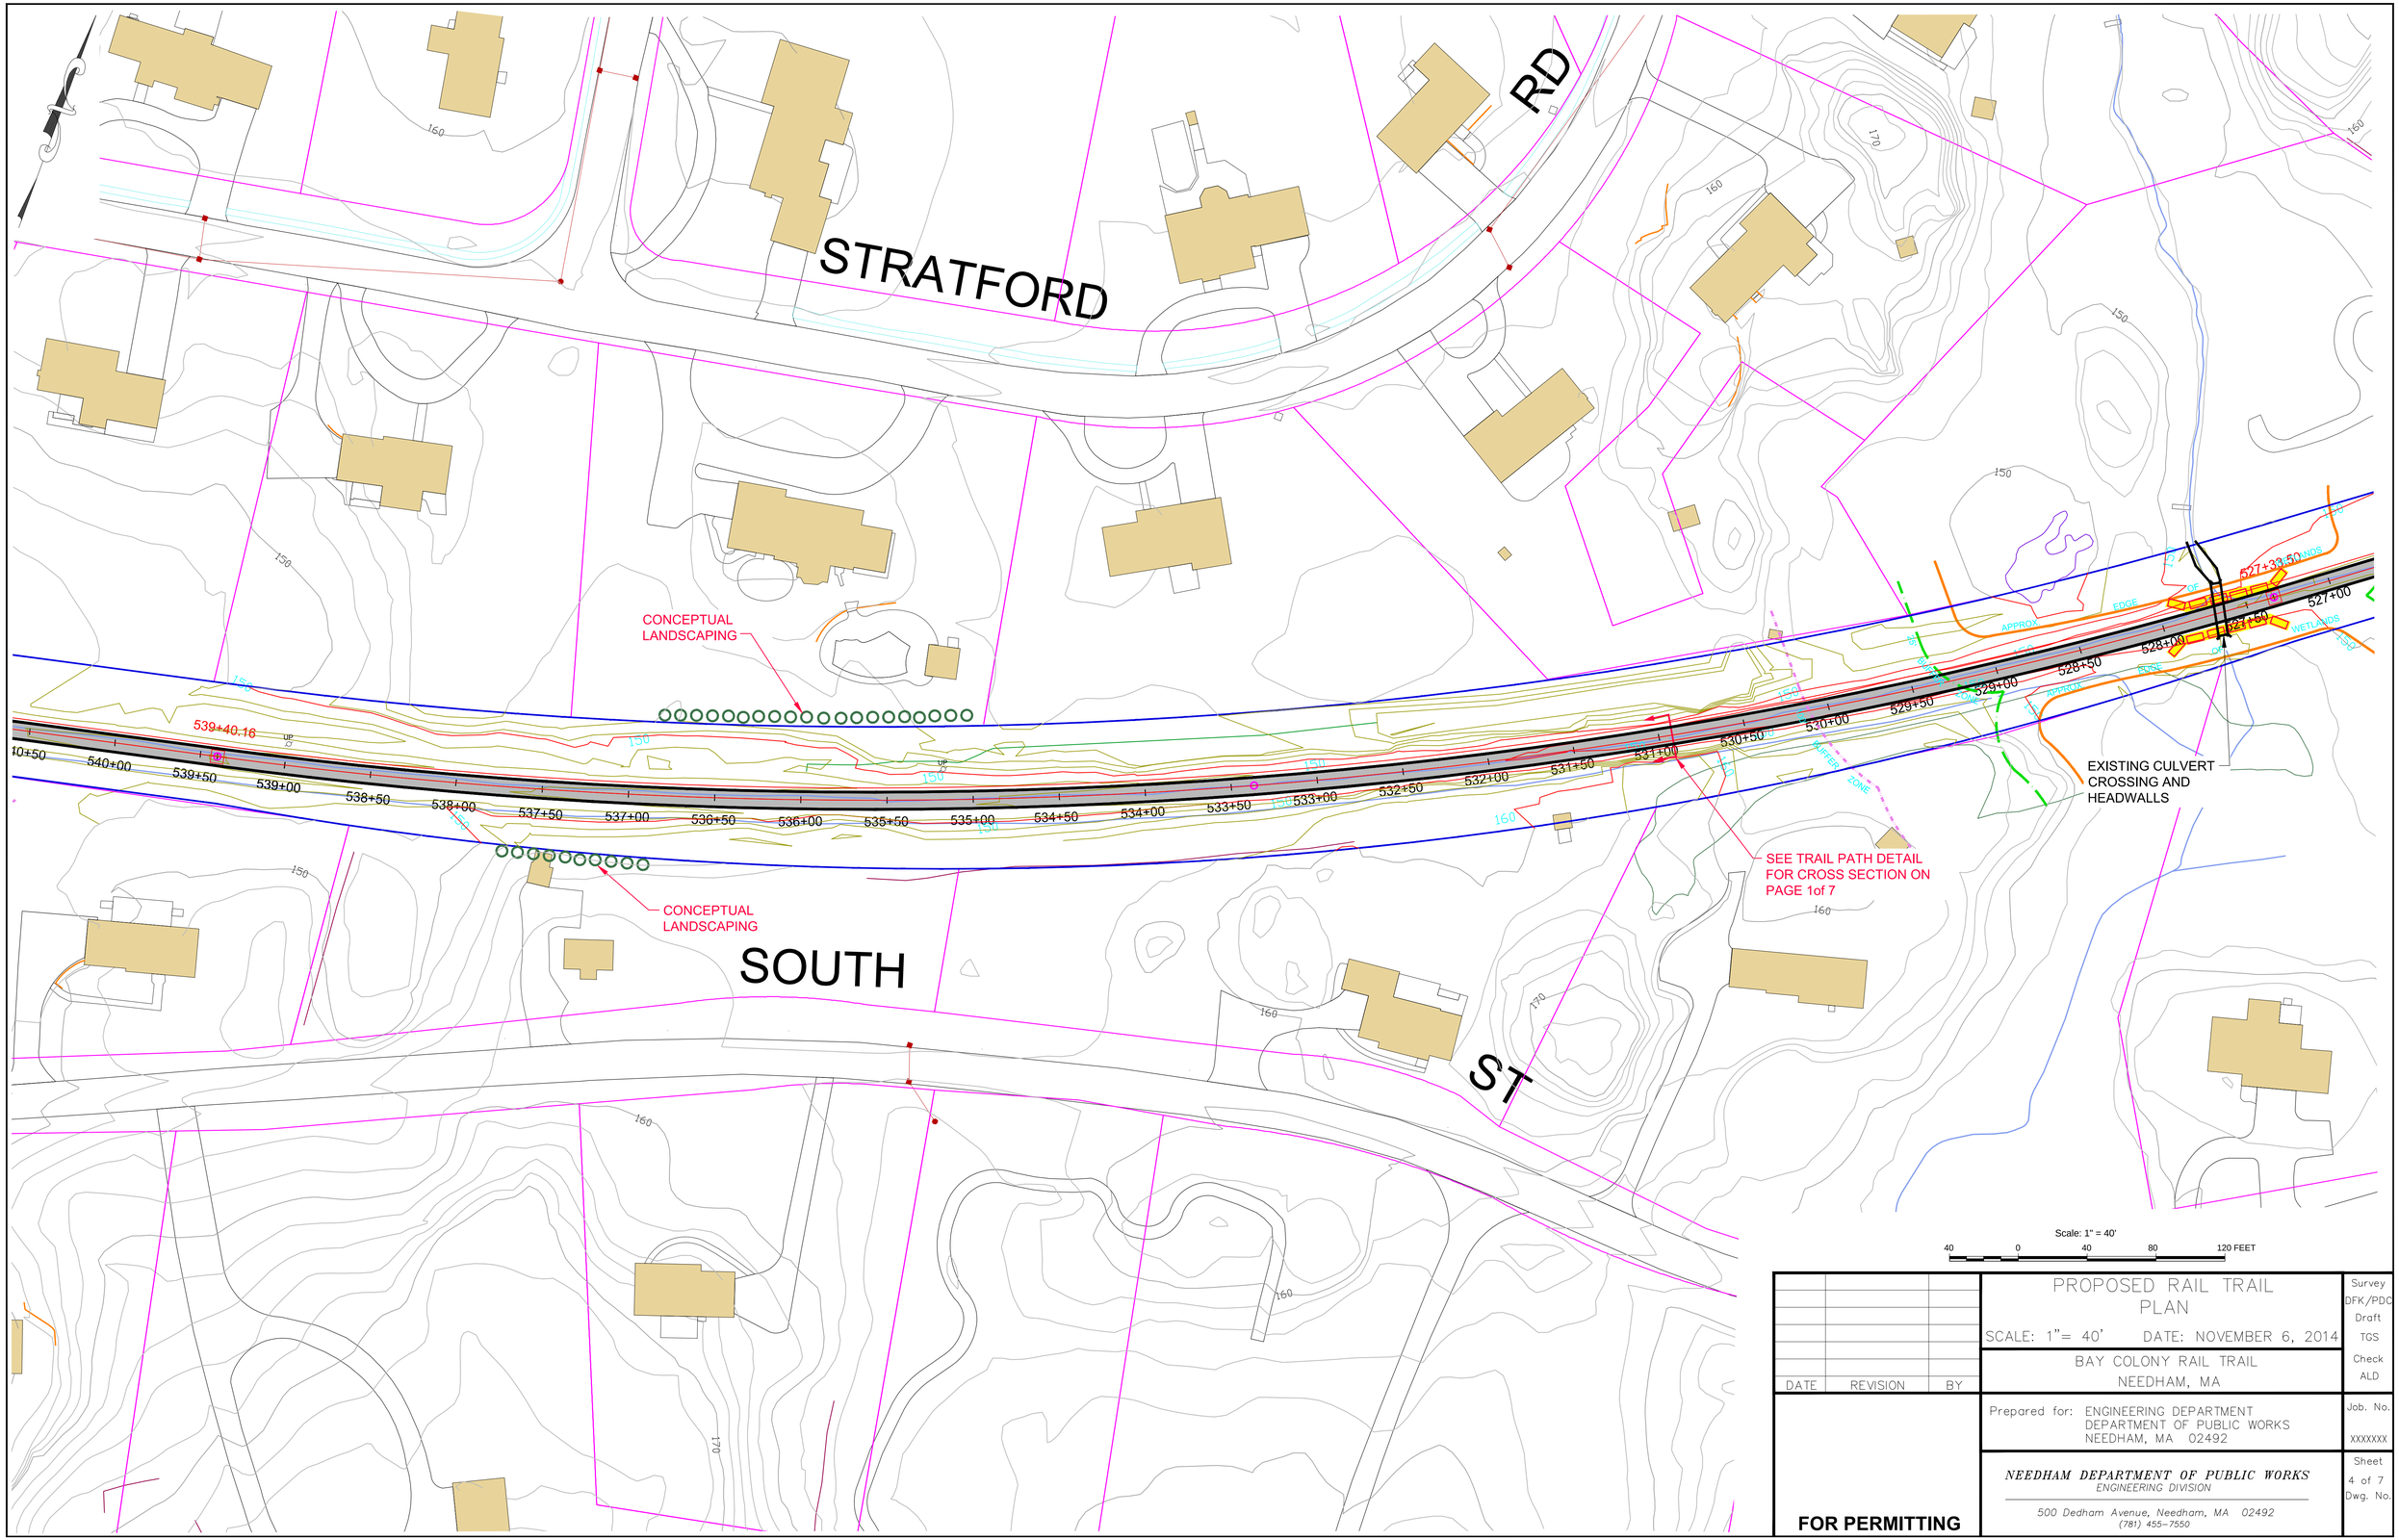

DATE	REVISION	BY

PROPOSED RAIL TRAIL PLAN

SCALE: 1"= 40' DATE: NOVEMBER 6, 2014

BAY COLONY RAIL TRAIL
NEEDHAM, MA

Prepared for: ENGINEERING DEPARTMENT
DEPARTMENT OF PUBLIC WORKS
NEEDHAM, MA 02492

NEEDHAM DEPARTMENT OF PUBLIC WORKS
ENGINEERING DIVISION
500 Dedham Avenue, Needham, MA 02492
(781) 455-7550

FOR PERMITTING

Survey DFK/PDC
Draft TGS
Check ALD
Job. No. XXXXXXX
Sheet 4 of 7
Dwg. No.