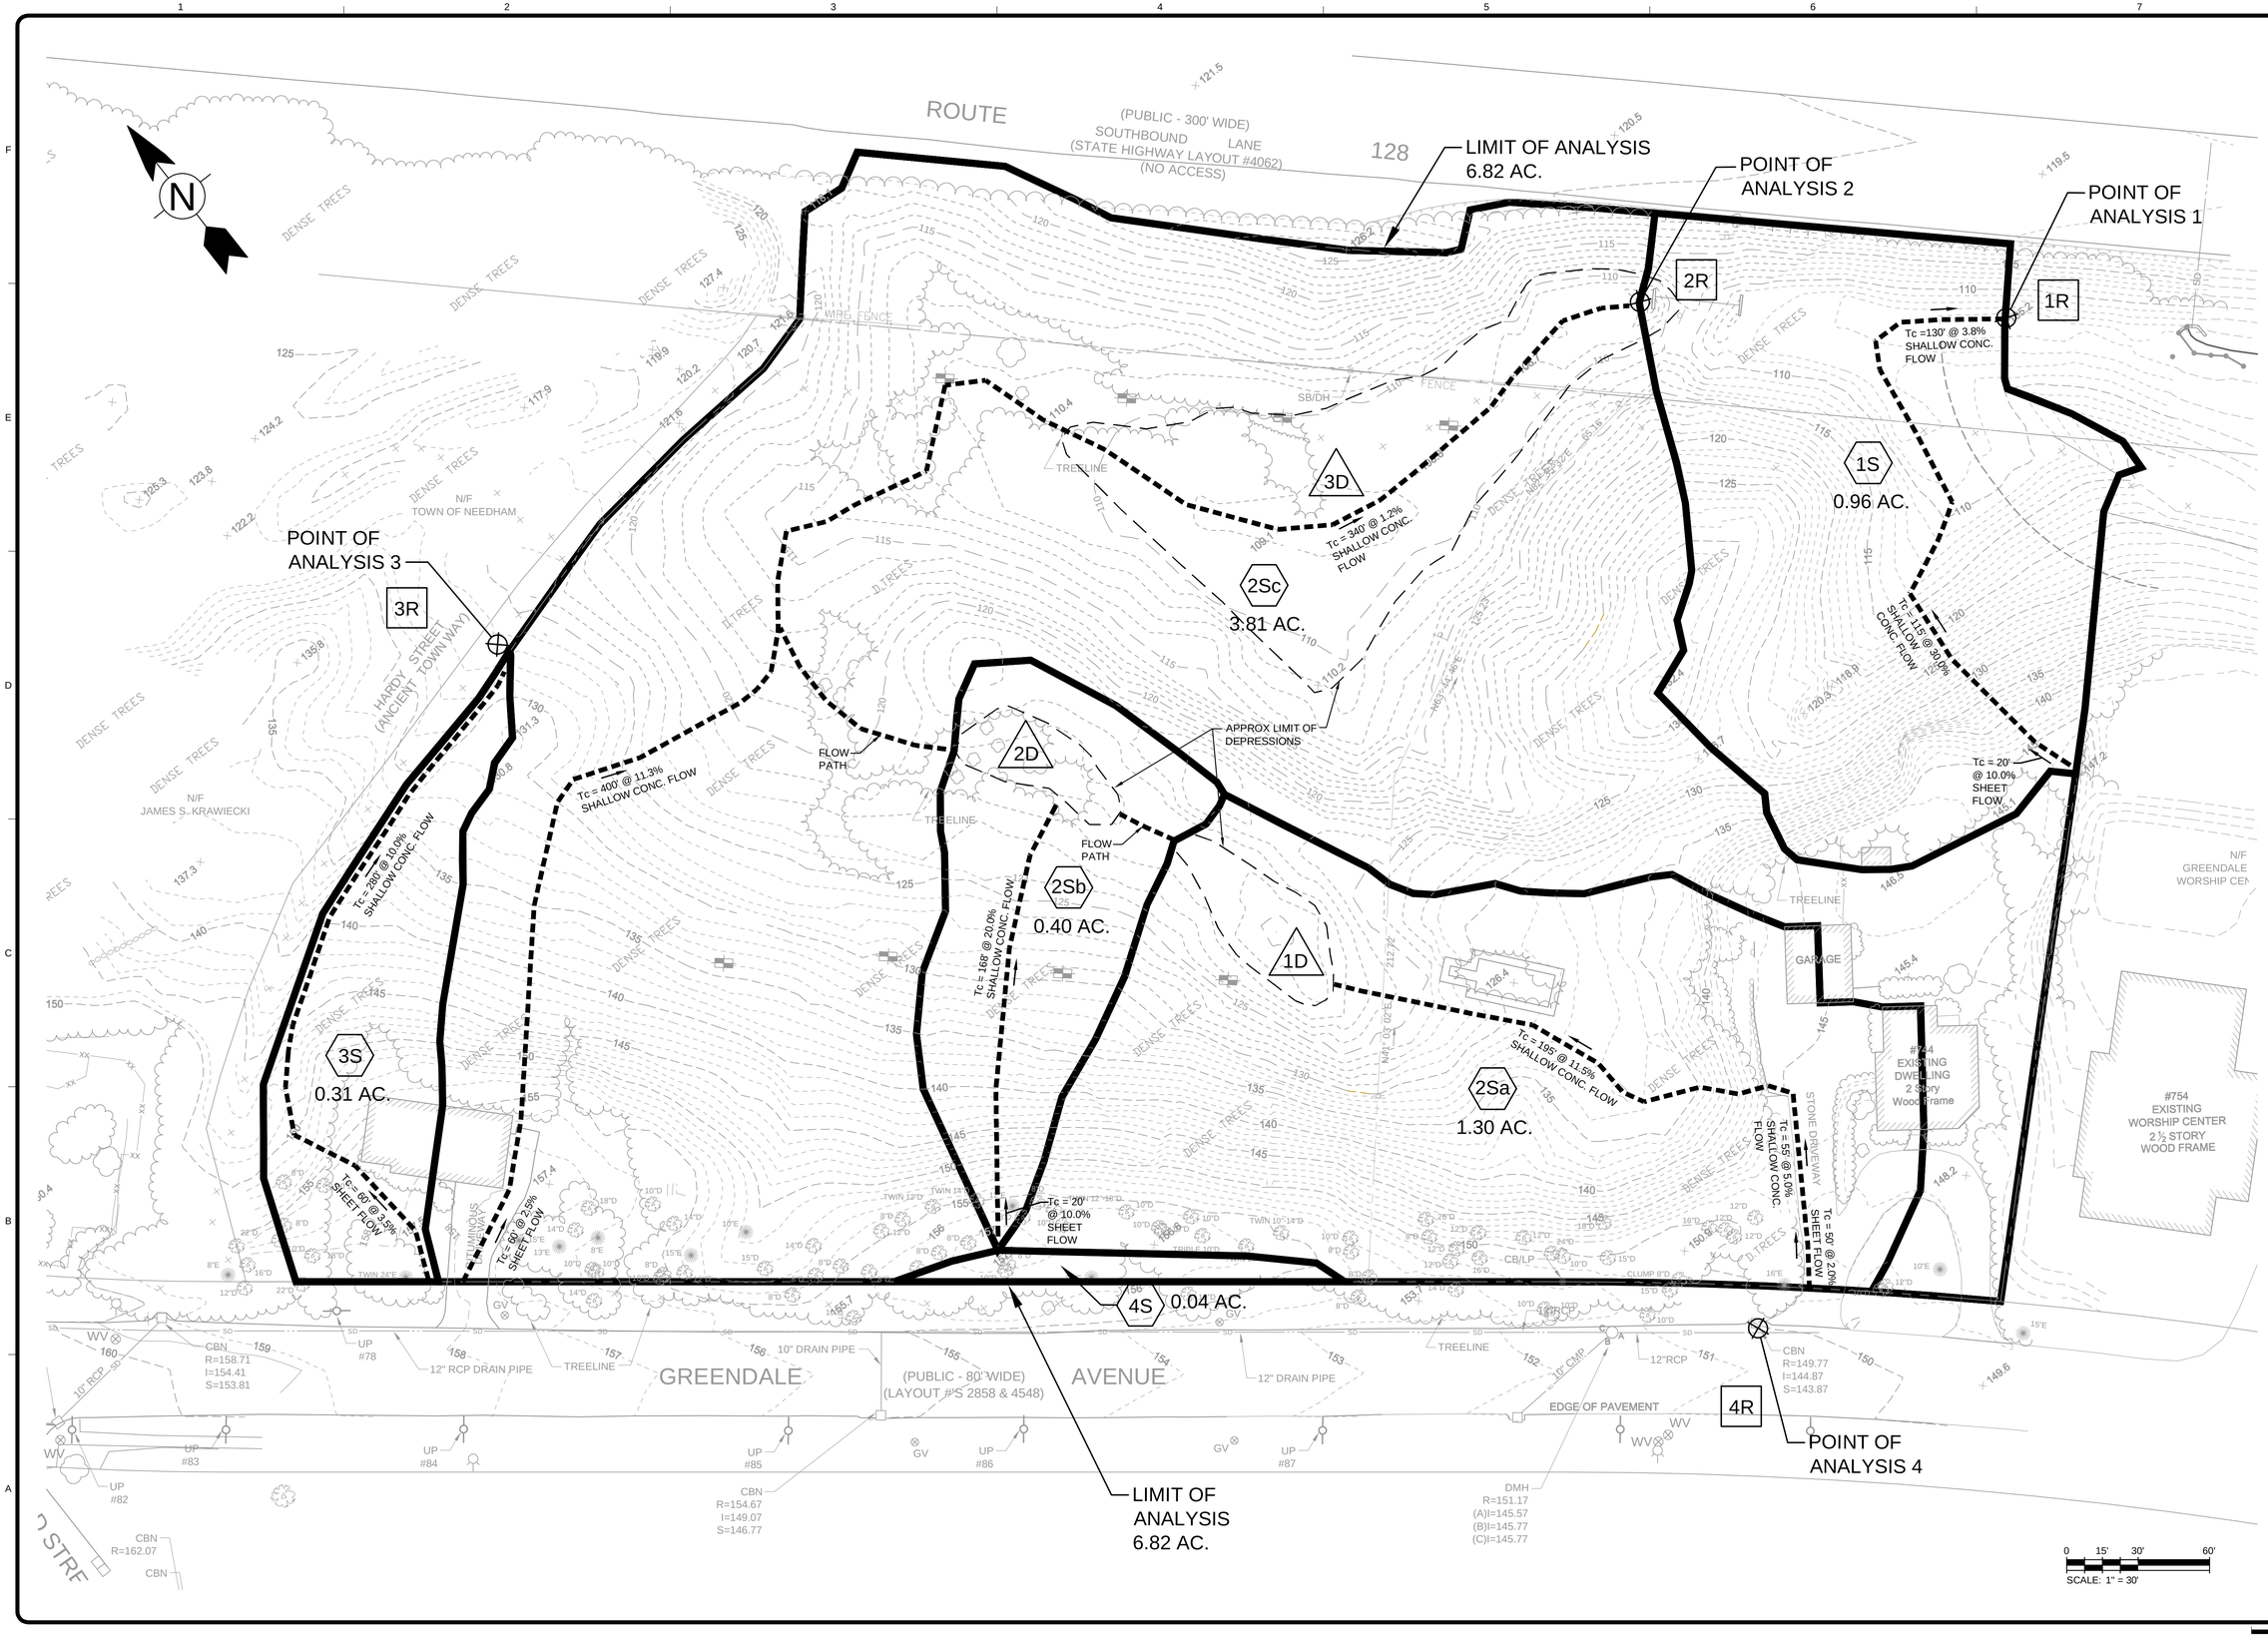

TETRA TECH
www.tetratech.com
One Grant Street
Framingham, MA 01701
PHONE: (508) 903-2000 FAX: (508) 903-2001

MARK	DATE	DESCRIPTION
1	3/29/13	Site Development Plans
2	9-30-13	ZBA Submission Full Set

Client: Greendale Avenue Venture LLC
Proj. Loc.: Needham, Massachusetts

Comprehensive Permit Plans
692 & 744 Greendale Avenue - Needham, Massachusetts

Existing Conditions Watershed Plan

Project No.:	143-82806-13003
Designed By:	CDH
Drawn By:	CDH
Checked By:	GKD

A

Copyright: Tetra Tech

Bar Measures 1 inch

9/30/2013 1:02:37 PM - P:\82806\143-82806-13003\CAD\SUPPORTFILES\DRAINAGE\143-82806-EXISTING WATERSHED PLAN-REV2.DWG - PAPPAS, JUD