T:\Engineering\DPW Eng Branches\CAD-Drafting\CadProjects\Walker Lane\Walker-Russell Proposed Sewer Plan-Profile-ALD Rev.dwg, Exist Cond. Plan Prof., 9/9/2020 12:12:40 PM, tsamo

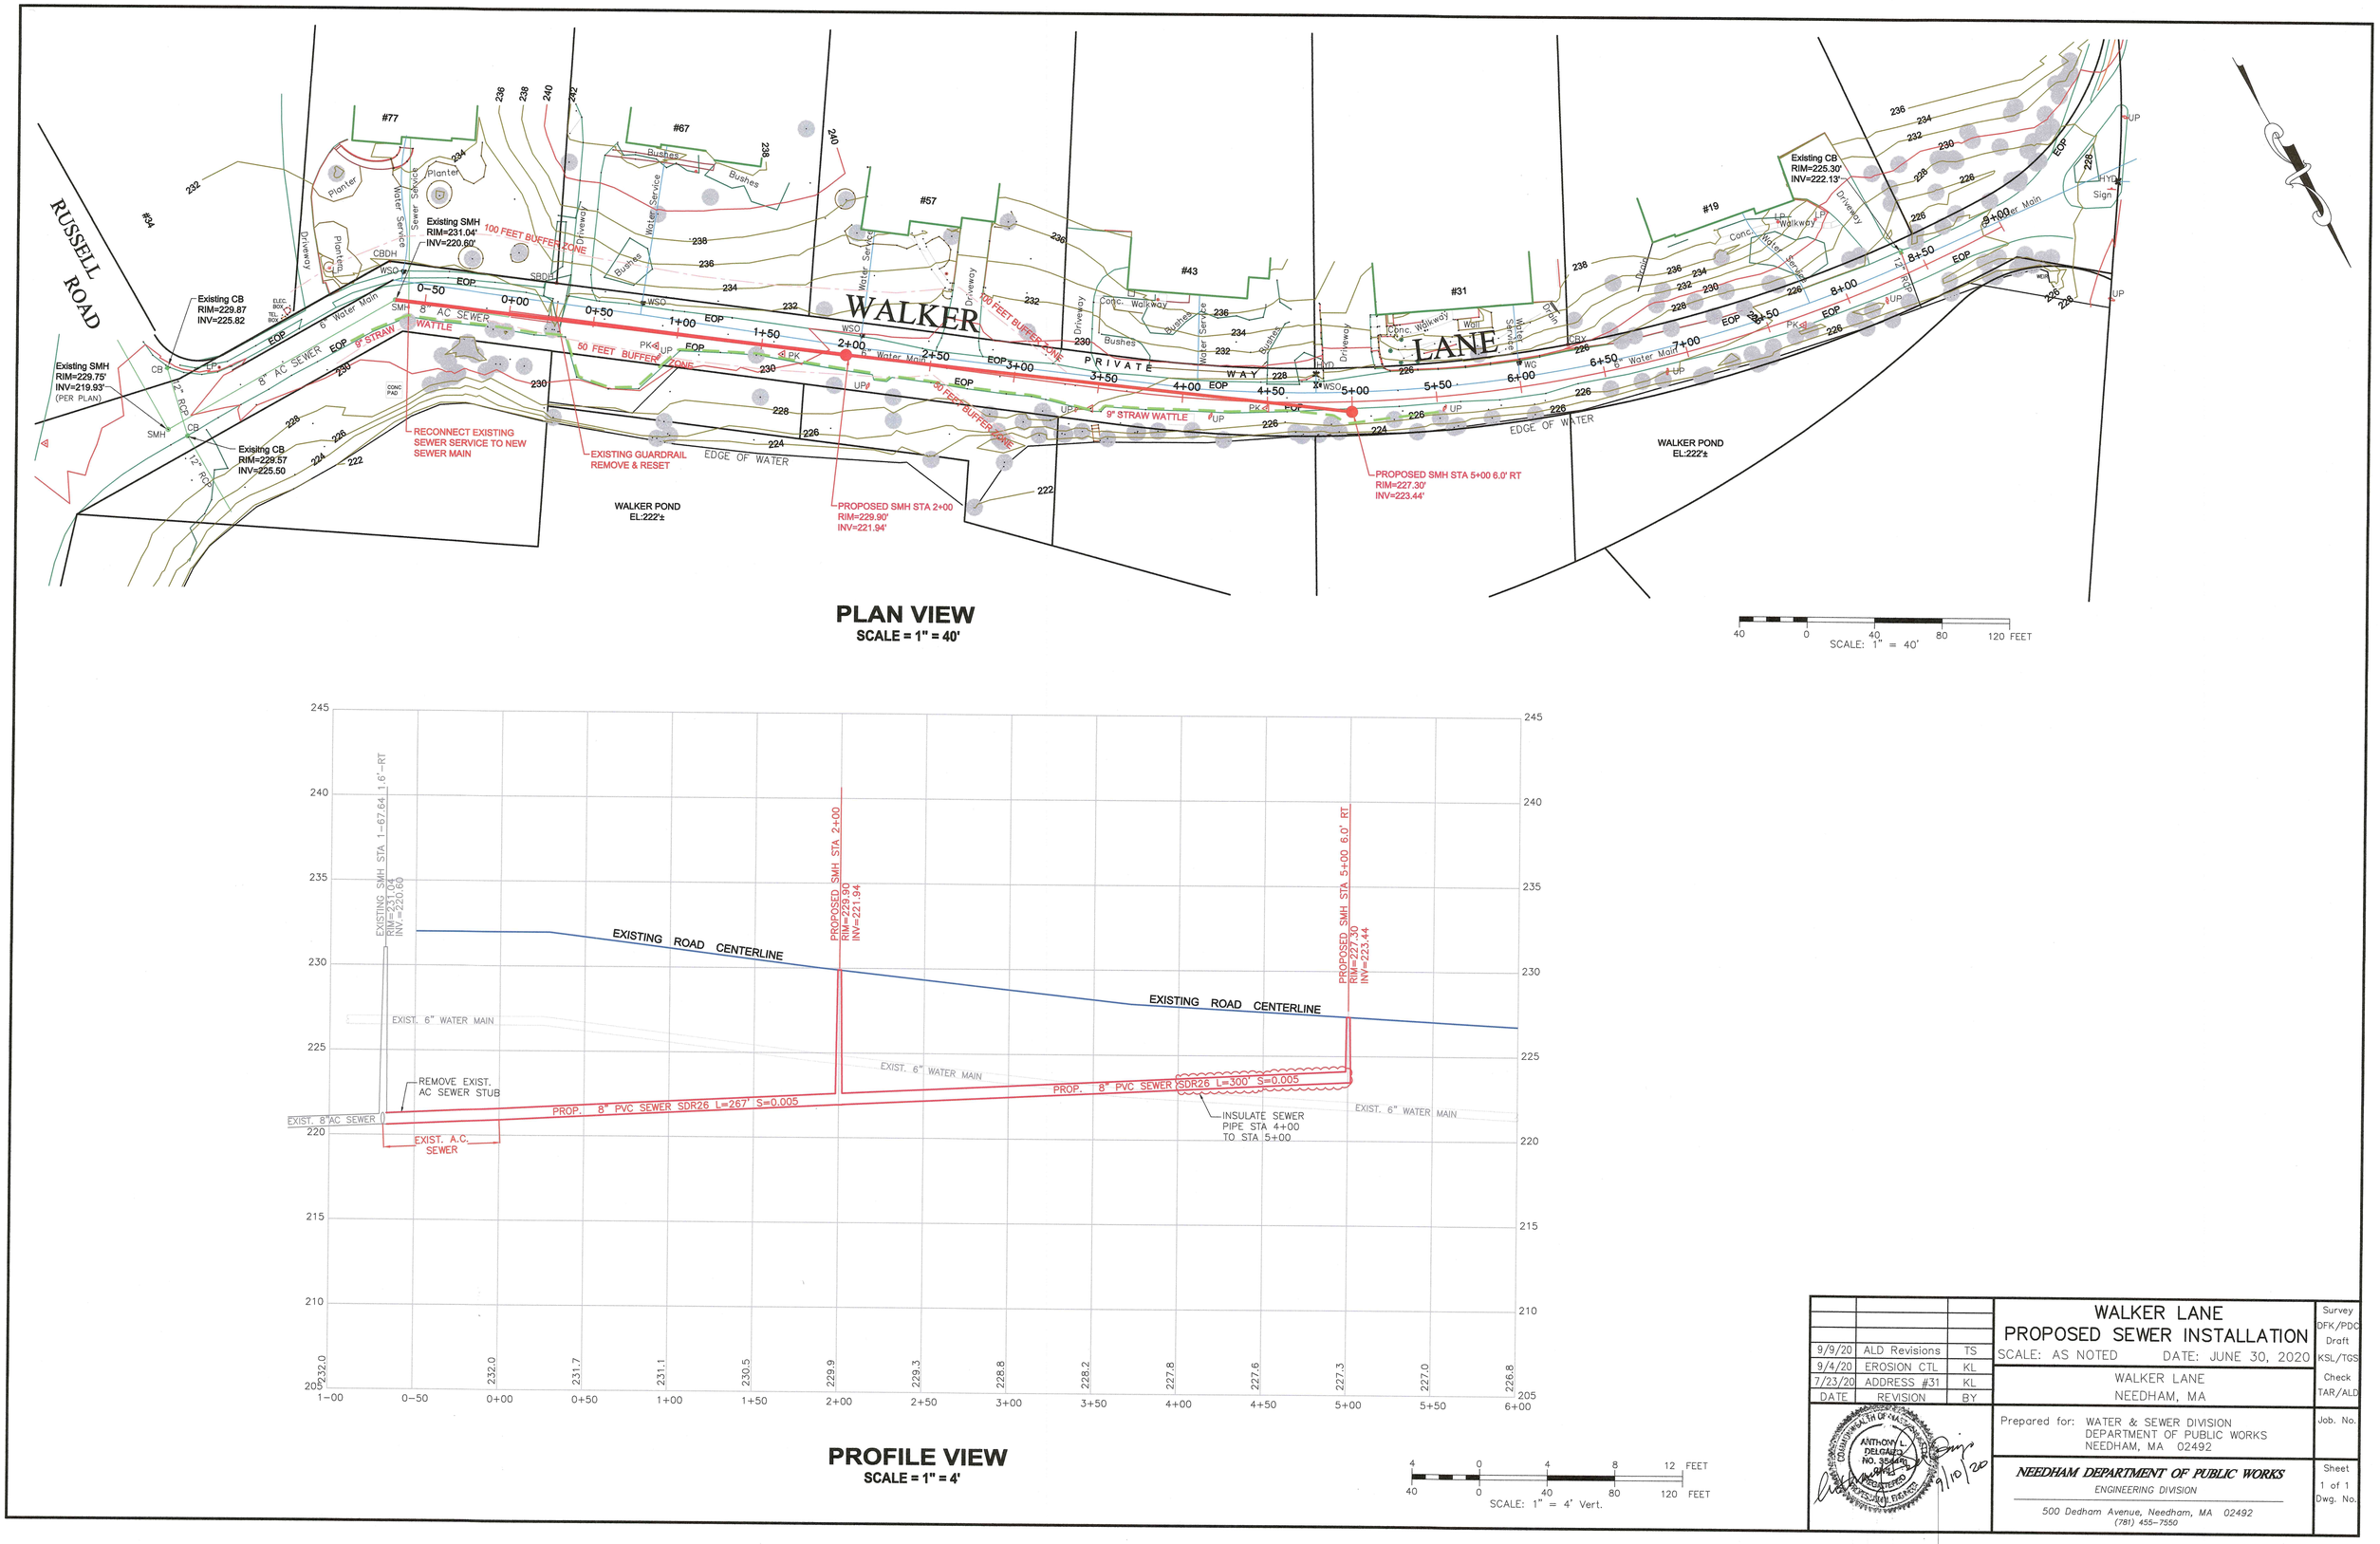

PLAN VIEW
SCALE = 1" = 40'

PROFILE VIEW
SCALE = 1" = 4'

DATE	REVISION	BY
9/9/20	ALD Revisions	TS
9/4/20	EROSION CTL	KL
7/23/20	ADDRESS #31	KL

WALKER LANE
PROPOSED SEWER INSTALLATION
SCALE: AS NOTED DATE: JUNE 30, 2020
WALKER LANE
NEEDHAM, MA

Prepared for: WATER & SEWER DIVISION
DEPARTMENT OF PUBLIC WORKS
NEEDHAM, MA 02492

NEEDHAM DEPARTMENT OF PUBLIC WORKS
ENGINEERING DIVISION
500 Dedham Avenue, Needham, MA 02492
(781) 455-7550

Survey DFK/PDC
Draft KSL/TGS
Check TAR/ALD
Job. No.
Sheet 1 of 1
Dwg. No.