LEGEND

EXISTING		PROPOSED
	PROPERTY LINE/R.O.W.	
	BUFFER LINE	
	SETBACK	
	EASEMENT	
C1/L1	CURVE/LINE NO.	
	BUILDING	
	DECK/STEPS	
	OVERHANG	
	EDGE WETLAND	
	WETLANDS	
	EDGE PAVEMENT	
	PAVEMENT SAWCUT	
	EDGE CONCRETE	
	EDGE LAWN	
	RETAINING WALL	
	TREE	
W	WATER	
S	SANITARY SEWER	
	CATCH BASIN	
	LIGHT POLE	
	UTILITY POLE	

PLANTING NOTE

TOTAL TREES TO BE REMOVED	11	
TREES TO BE TRANSPLANTED	4	
BALANCE OF TREES TO BE REPLACED	**7**	
REPLACEMENT TREES PROPOSED	6	PER 2:1 EQUIVALENT OF 3 TREES
REPLACEMENT SHRUBS PROPOSED	16	PER 4:1 EQUIVALENT OF 4 TREES
		TOTAL REPLACED 7 TREES

PLANTING SUMMARY

			QTY	SIZE	NOTES
	TREES				
CC	Cercis canadensis	Red Bud	1	1.5" cal min	
CR	Cornus x R. 'Ruth Ellen'	Ruth Ellen Dogwood	3	1.5" cal min	
NS	Nyssa sylvatica	Black Gum	2	1.5" cal min	
	SHRUBS				
AC	Amelanchier canadensis	Serviceberry	2	4-5'	B&B, Multistem
IG	Ilex glabra	Inkberry	3	#5	
RM	Rhododendron maximum 'Independence'	Independence rosebay rhododendron	2	3-4'	
XS	Xanthorhiza simplissima	Yellowroot	9	#2	
	BED TYPE A				
	Carex platyphylla	Silver Sedge			
	Fragaria virginiana	Wild Strawberry			
	Iris cristata	Crested Iris			
	Tiarella cordifolia 'Running	Foamflower			
	Xanthorhiza simplissima	Yellowroot			
	BED TYPE B				
	Callicarpa dichotoma 'Issai'	Beautyberry			
	Clethra alnifolium	Summersweet			
	Leucothoe axillaris	Coastal Leucothoe			
	Symphyotrichum novae-angliae	Fall Aster			
	BED TYPE C				
	Asclepias incarnata	Swamp Milkweed			
	Aster novae-angliae	New England Aster			
	Clethra alnifolium	Summersweet			
	Echinacea purpurea	Purple Coneflower			
	Eutrochium maculatum	Spotted Joe Pye Weed			
	Iris versicolor	Blue Flag Iris			
	Liatris spicata 'Kobold'	Blazing Star			
	Lobelia siphilitica	Blue Lobelia			
	Physostegia virginiana	Obedient Plant			
	Schizachyrium scoparium	Little Bluestem			
	Verbena hostata	Blue Vervain			
	Veronicastrum virginicum	Culver's Root			

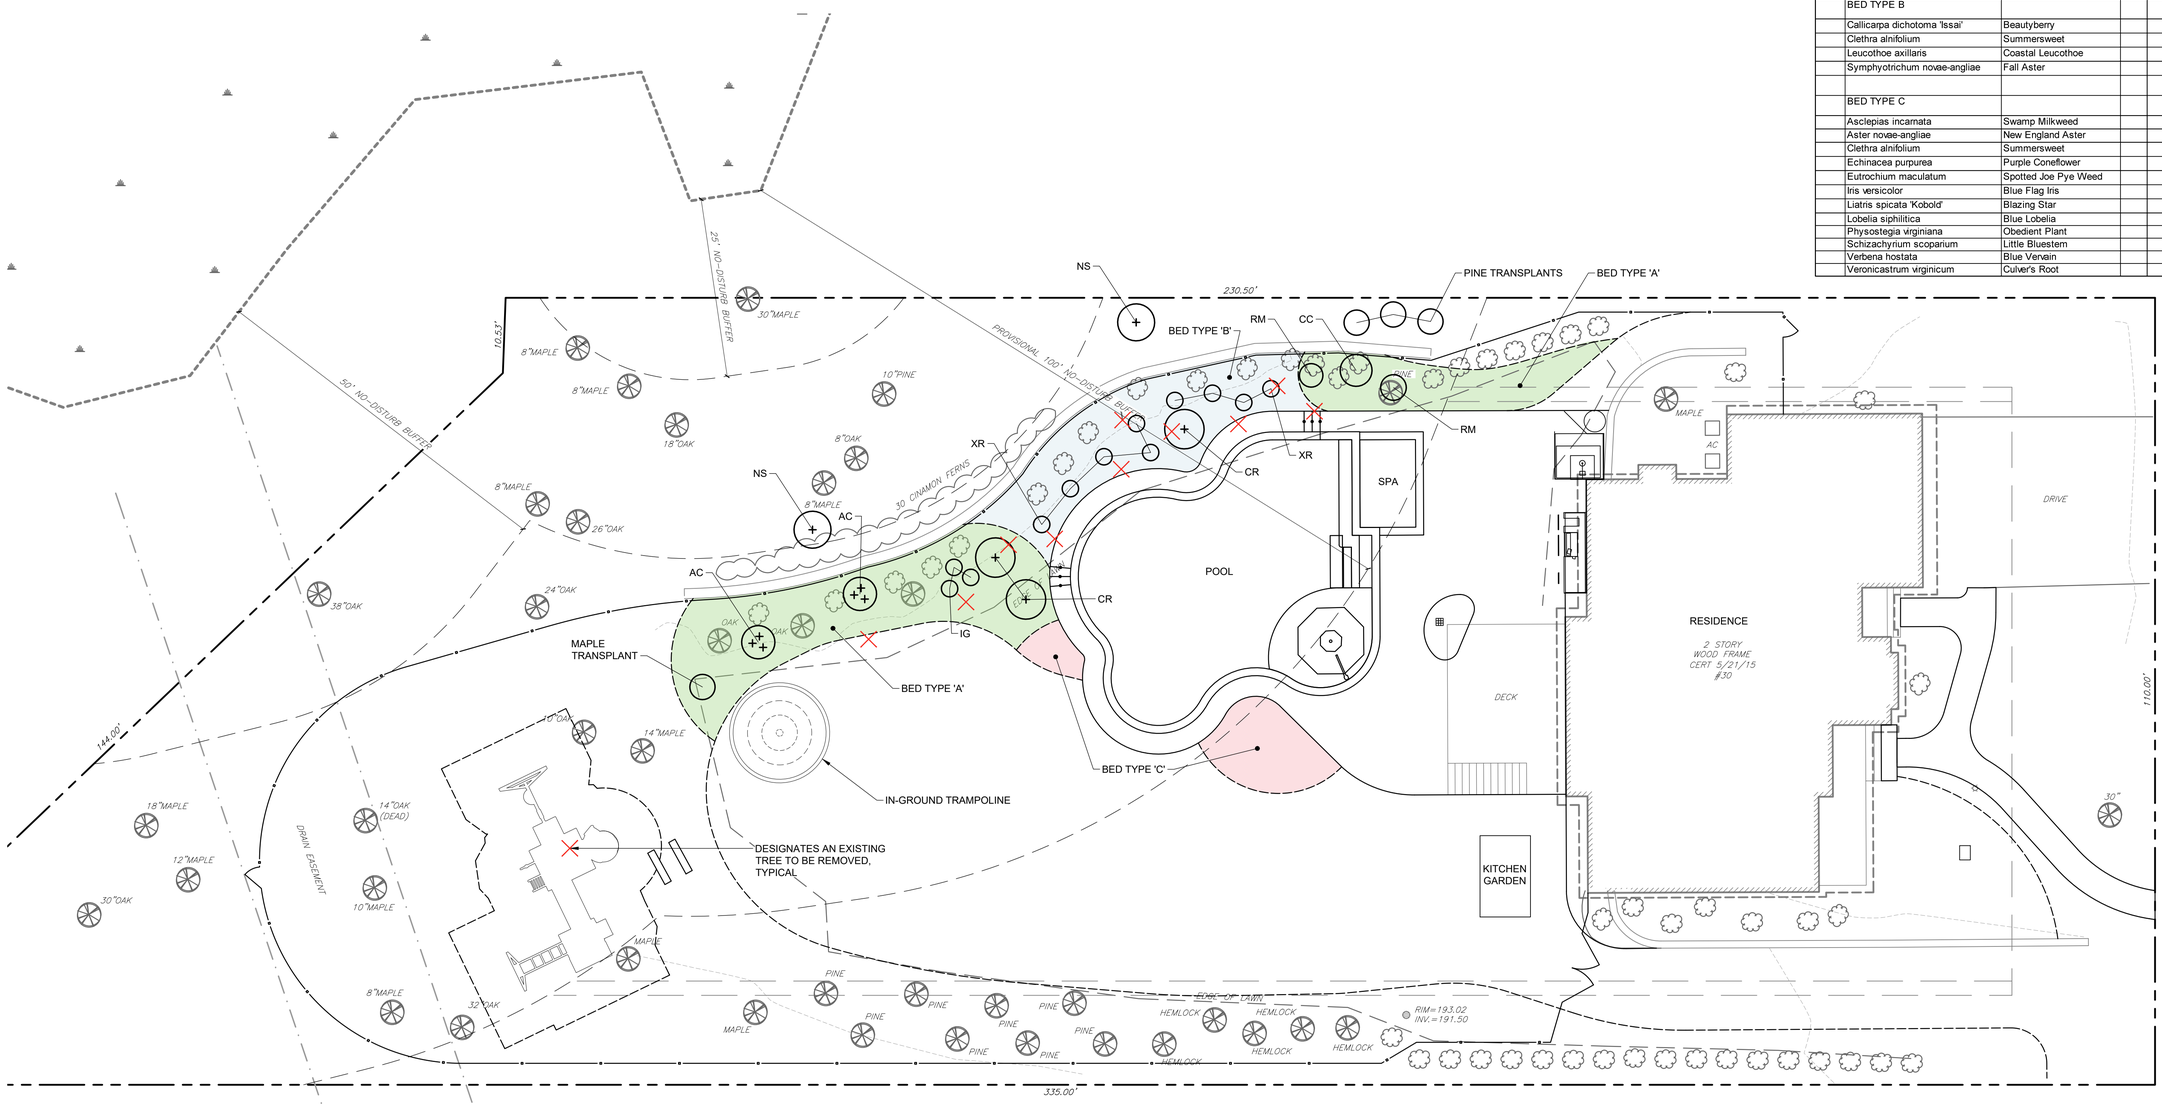

PLANTING PLAN

SCALE: 1" = 10'

NORTH

Scale

0 5 10 20

SCALE in FEET
1"=10'

idd.la
LANDSCAPE
Inge Daniels Design, LLC
24 Water Street, 3-1
Holliston, MA 01746
inge@idd.la
617.899.5643

REV	BY	DATE	STATUS
A	IDD	01-27-21	WETLAND PERMITTING

THIS PLAN SHALL NOT BE MODIFIED WITHOUT WRITTEN PERMISSION FROM INGE DANIELS DESIGN, LLC. ANY ALTERATIONS, AUTHORIZED OR OTHERWISE, SHALL BE AT THE USER'S SOLE RISK AND WITHOUT LIABILITY TO INGE DANIELS DESIGN, LLC.

Bedor-Moran Residence

30 Taylor Street
Needham, MA

DESIGNED:	ID
DRAWN:	JAR
CHECKED:	ID
DATE:	10/06/2020
SCALE:	1" = 10'

SHEET NO.:
L4.0
SHEET 4 OF #

Wednesday, January 27, 2021 3:17:48 PM